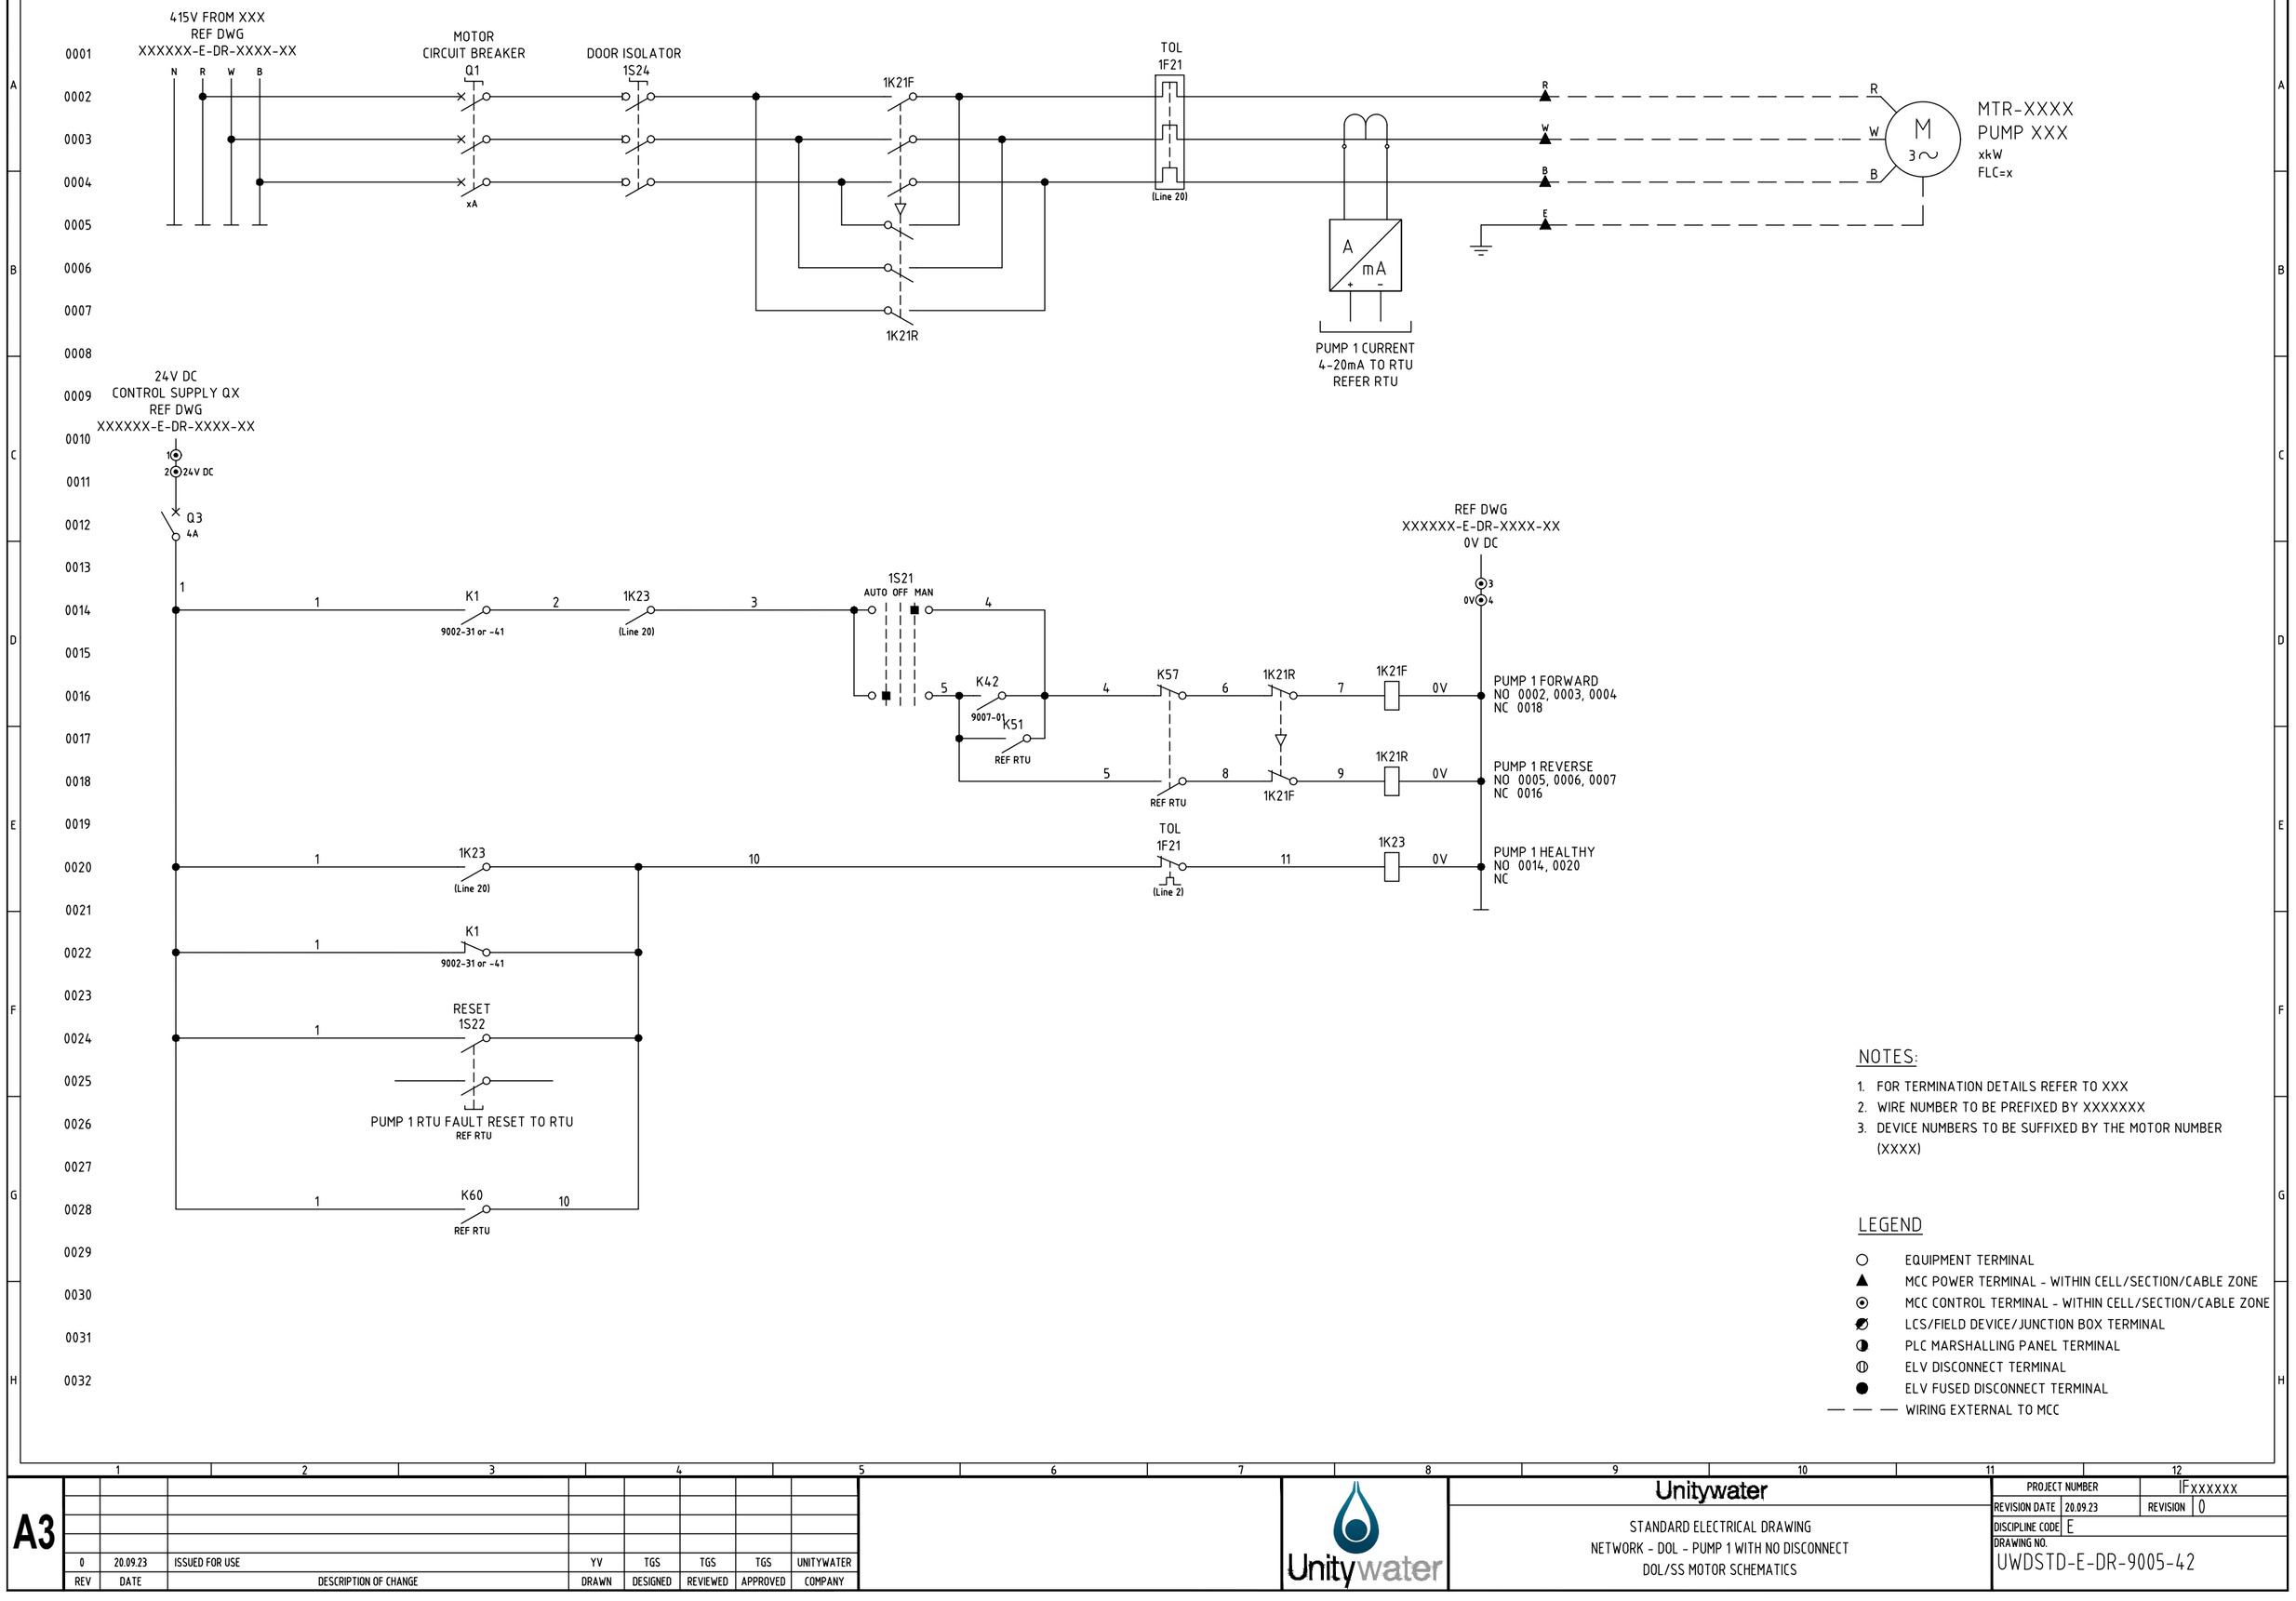

NOTES:

1. FOR TERMINATION DETAILS REFER TO XXX
2. WIRE NUMBER TO BE PREFIXED BY XXXXXXX
3. DEVICE NUMBERS TO BE SUFFIXED BY THE MOTOR NUMBER (XXXX)

LEGEND

- ○ EQUIPMENT TERMINAL
- ▲ MCC POWER TERMINAL - WITHIN CELL/SECTION/CABLE ZONE
- ⊙ MCC CONTROL TERMINAL - WITHIN CELL/SECTION/CABLE ZONE
- ⌀ LCS/FIELD DEVICE/JUNCTION BOX TERMINAL
- ◑ PLC MARSHALLING PANEL TERMINAL
- ◍ ELV DISCONNECT TERMINAL
- ● ELV FUSED DISCONNECT TERMINAL
- — — — WIRING EXTERNAL TO MCC

A3

REV	DATE	DESCRIPTION OF CHANGE	DRAWN	DESIGNED	REVIEWED	APPROVED	COMPANY
0	20.09.23	ISSUED FOR USE	YV	TGS	TGS	TGS	UNITYWATER

Unitywater

STANDARD ELECTRICAL DRAWING
NETWORK - DOL - PUMP 1 WITH NO DISCONNECT
DOL/SS MOTOR SCHEMATICS

PROJECT NUMBER	FXXXXXX
REVISION DATE	20.09.23
REVISION	0
DISCIPLINE CODE	E
DRAWING NO.	UWDSTD-E-DR-9005-42